
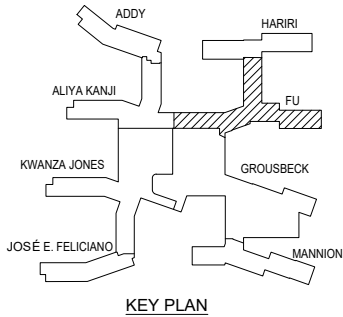



NOTE:
THIS DRAWING IS FOR REFERENCE PURPOSES ONLY.
IT IS NOT INTENDED FOR AS-BUILT DOCUMENTATION.
EMAIL: spm@princeton.edu

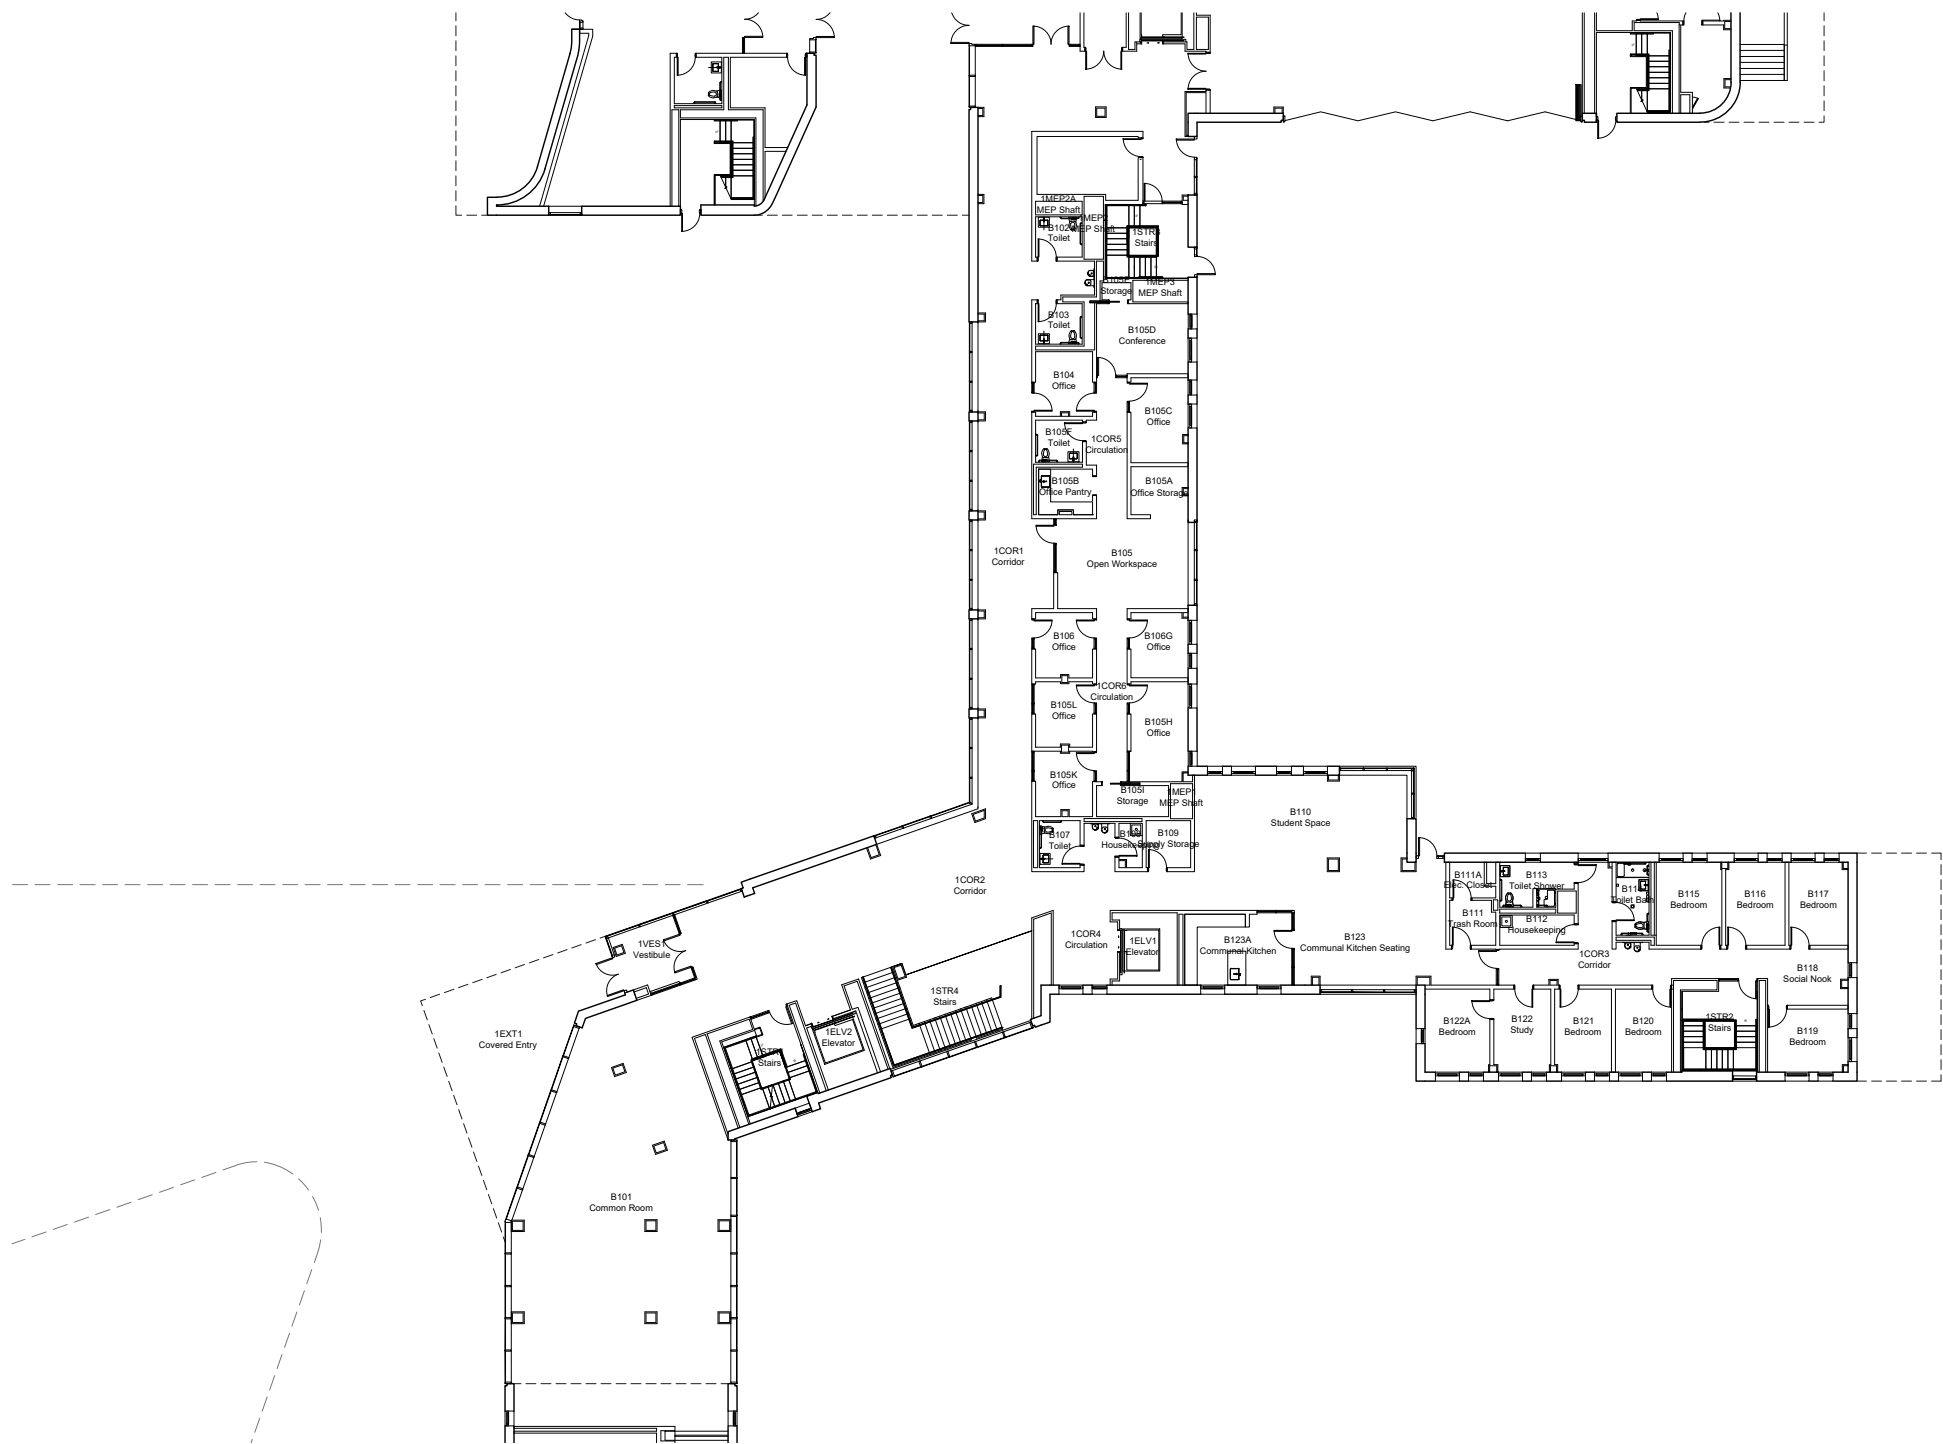

FIRST FLOOR PLAN - FU HALL
YEH COLLEGE, PRINCETON UNIVERSITY, NEW JERSEY

	
MODIFIED BY: V. BASSILY	MODIFIED DATE: 21-JAN-2022
SCALE: 1/32" = 1'-0"	PROJECT: CAD22-001
DRAWING No: 0914-01	REV: 0