



**NOTE:**  
THIS DRAWING IS FOR REFERENCE PURPOSES ONLY.  
IT IS NOT INTENDED FOR AS-BUILT DOCUMENTATION.  
EMAIL: [spmis@princeton.edu](mailto:spmis@princeton.edu)

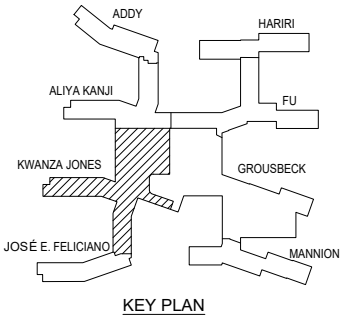

**SIXTH FLOOR PLAN - KWANZA JONES HALL**  
NEW COLLEGE WEST, PRINCETON UNIVERSITY, NEW JERSEY

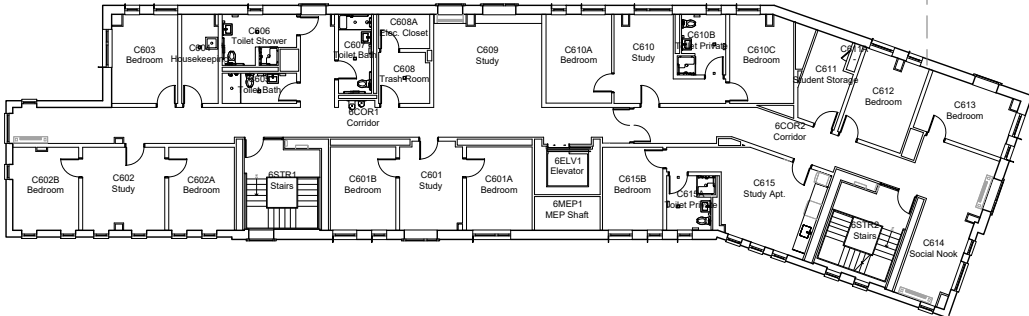

MODIFIED BY:  
V. BASSILY

MODIFIED DATE:  
21-JAN-2022

SCALE:  
1/32" = 1'-0"

PROJECT:  
CAD22-001

DRAWING No:	REV:
0911-06	0