
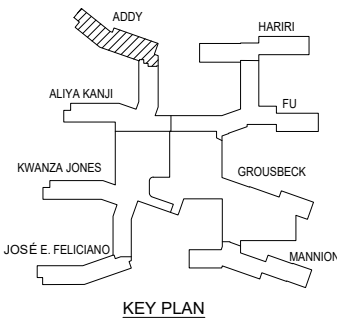



NOTE:
THIS DRAWING IS FOR REFERENCE PURPOSES ONLY.
IT IS NOT INTENDED FOR AS-BUILT DOCUMENTATION.
EMAIL: spmis@princeton.edu

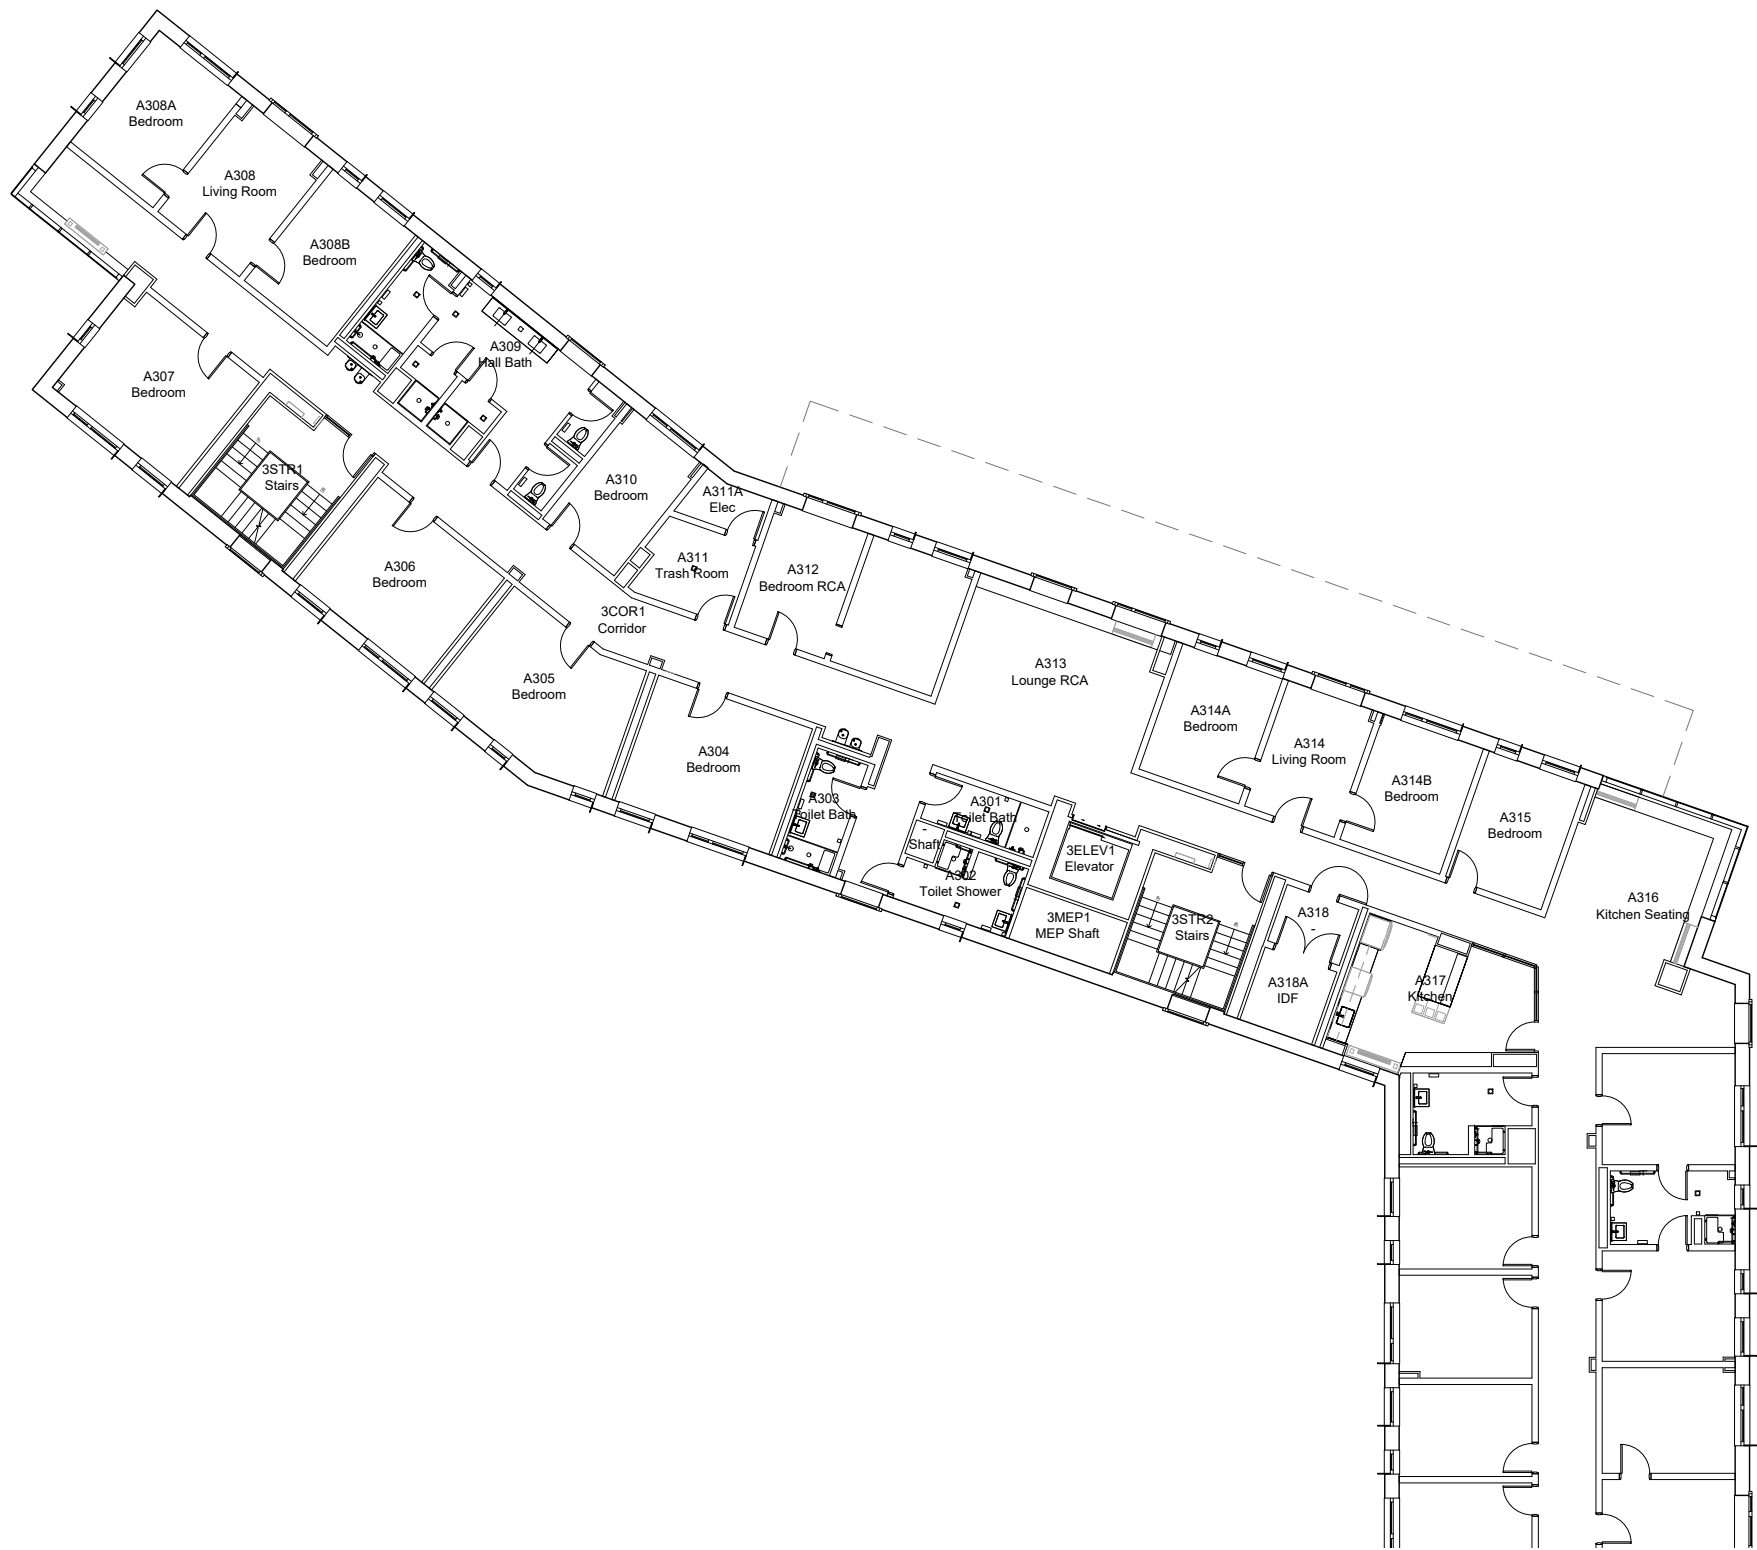

THIRD FLOOR PLAN - ADDY HALL
NEW COLLEGE WEST, PRINCETON UNIVERSITY, NEW JERSEY

	
MODIFIED BY: V. BASSILY	MODIFIED DATE: 21-JAN-2022
SCALE: 1" = 20'-0"	PROJECT: CAD22-001
DRAWING No: 0909-03	REV: 0