
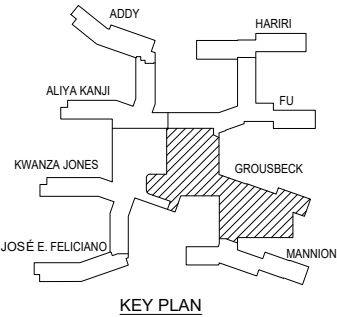


NOTE:
THIS DRAWING IS FOR REFERENCE PURPOSES ONLY.
IT IS NOT INTENDED FOR AS-BUILT DOCUMENTATION.
EMAIL: spmis@princeton.edu

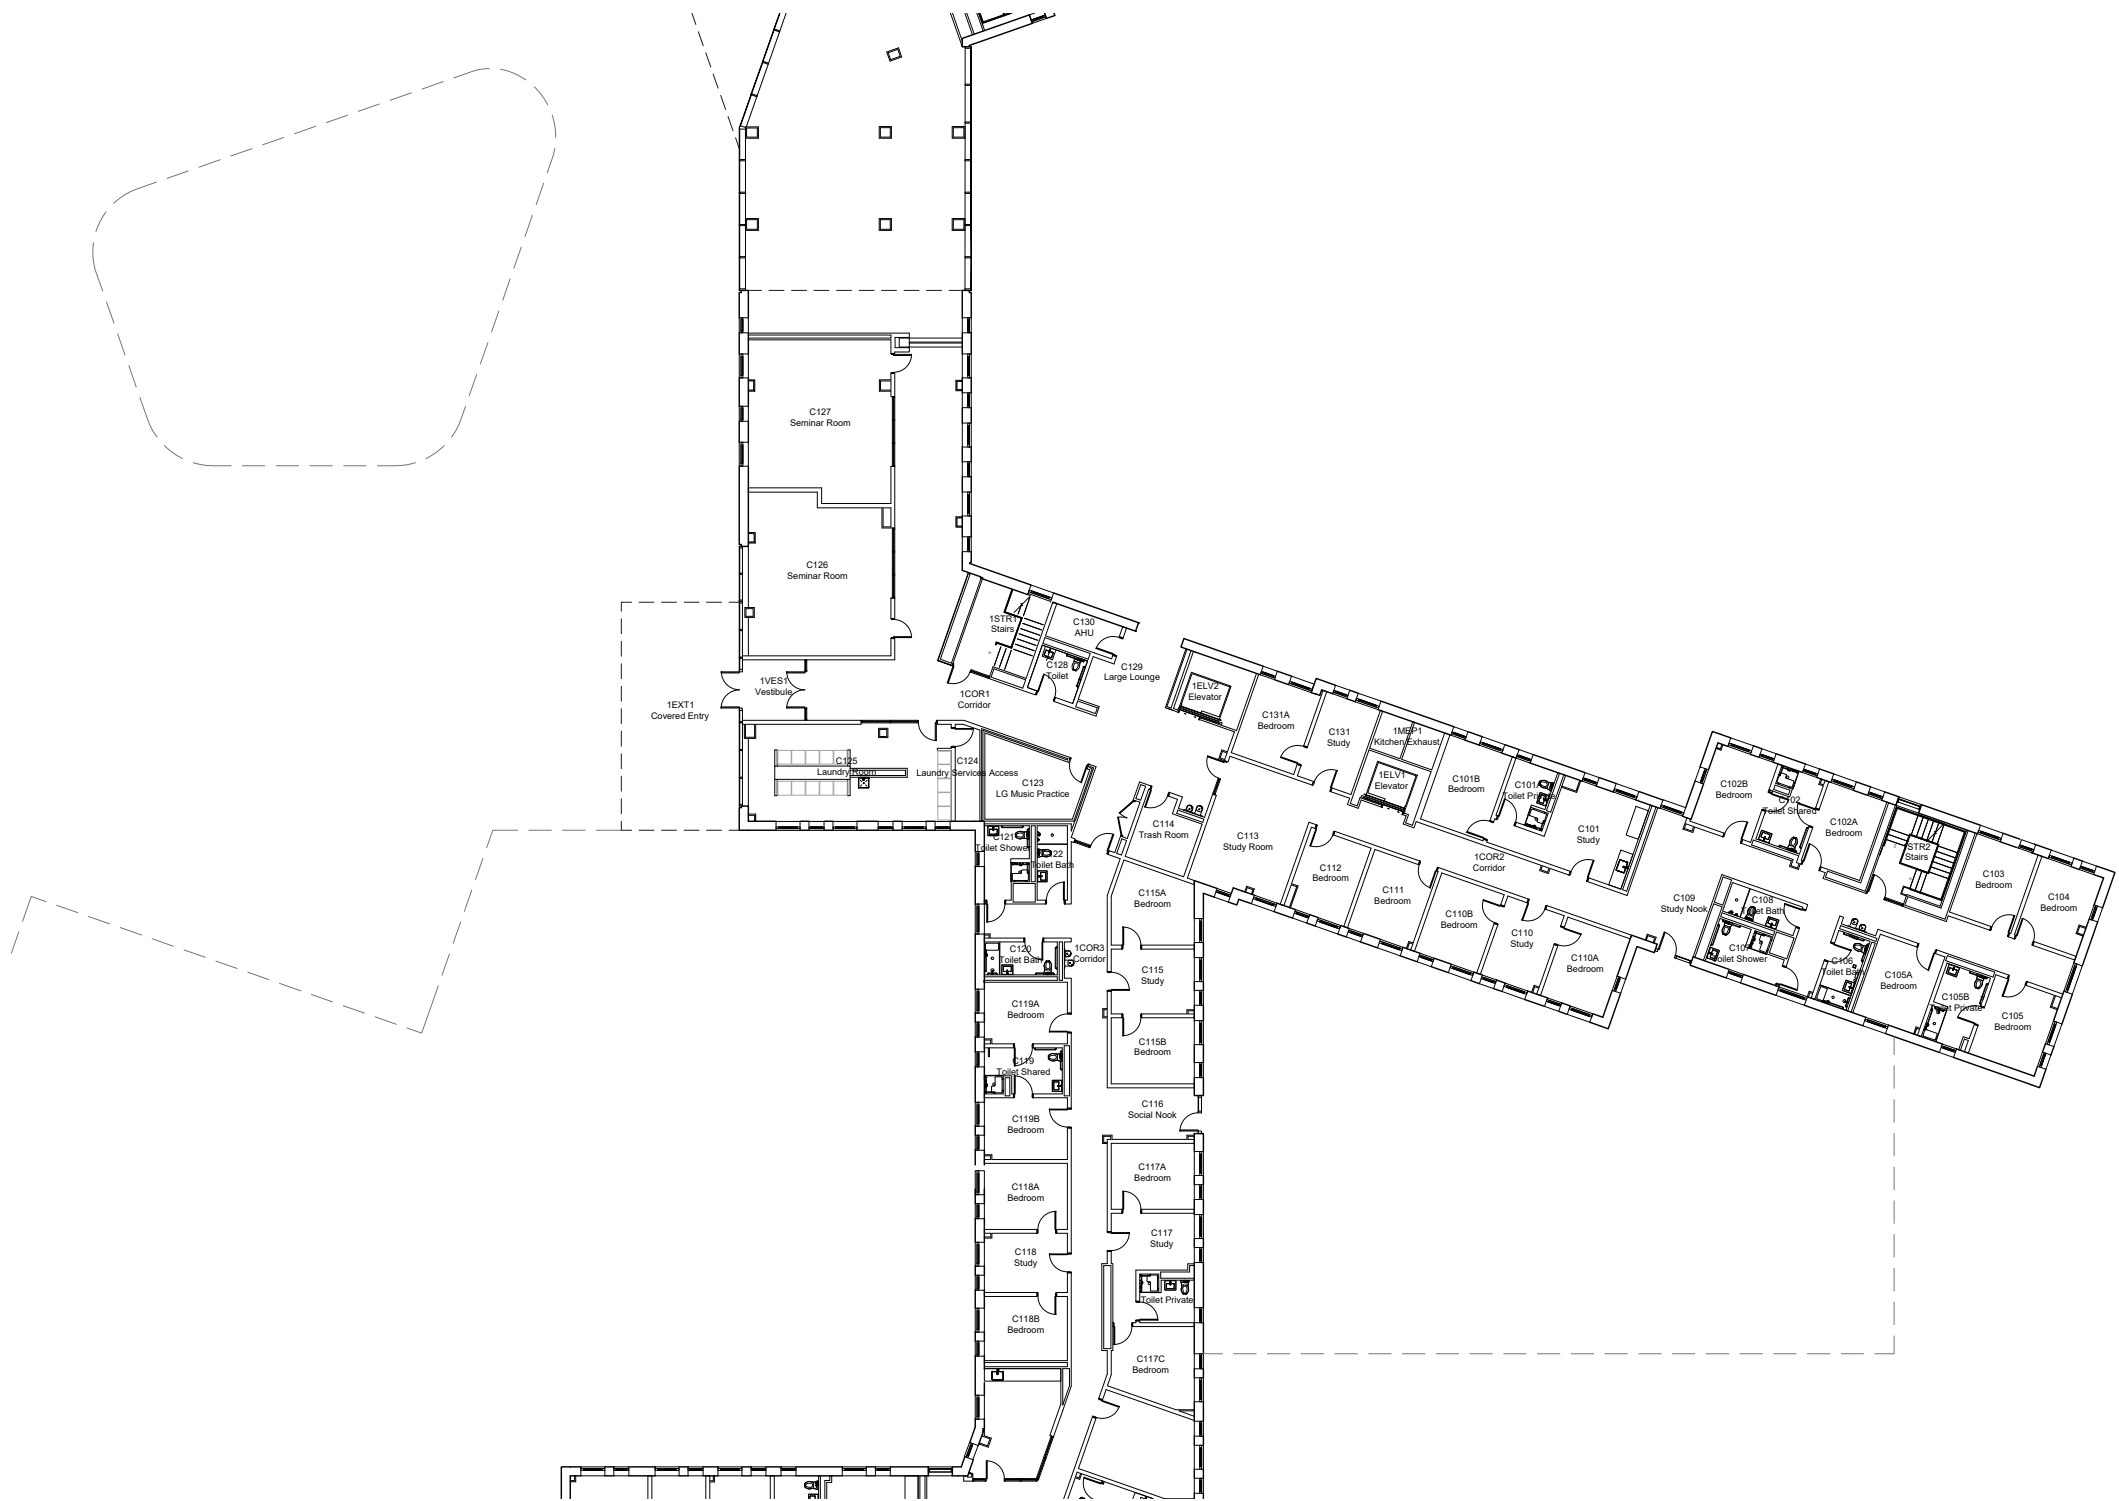

FIRST FLOOR PLAN - GROUSBECK HALL
YEH COLLEGE, PRINCETON UNIVERSITY, NEW JERSEY

MODIFIED BY: V. BASSILY		MODIFIED DATE: 21-JAN-2022	
SCALE: 1/32" = 1'-0"		PROJECT: CAD22-001	
DRAWING No: 0915-01			REV: 0