
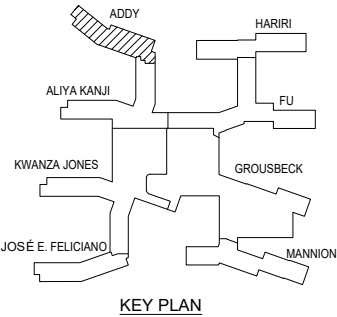


NOTE:  
THIS DRAWING IS FOR REFERENCE PURPOSES ONLY.  
IT IS NOT INTENDED FOR AS-BUILT DOCUMENTATION.  
EMAIL: [spmis@princeton.edu](mailto:spmis@princeton.edu)

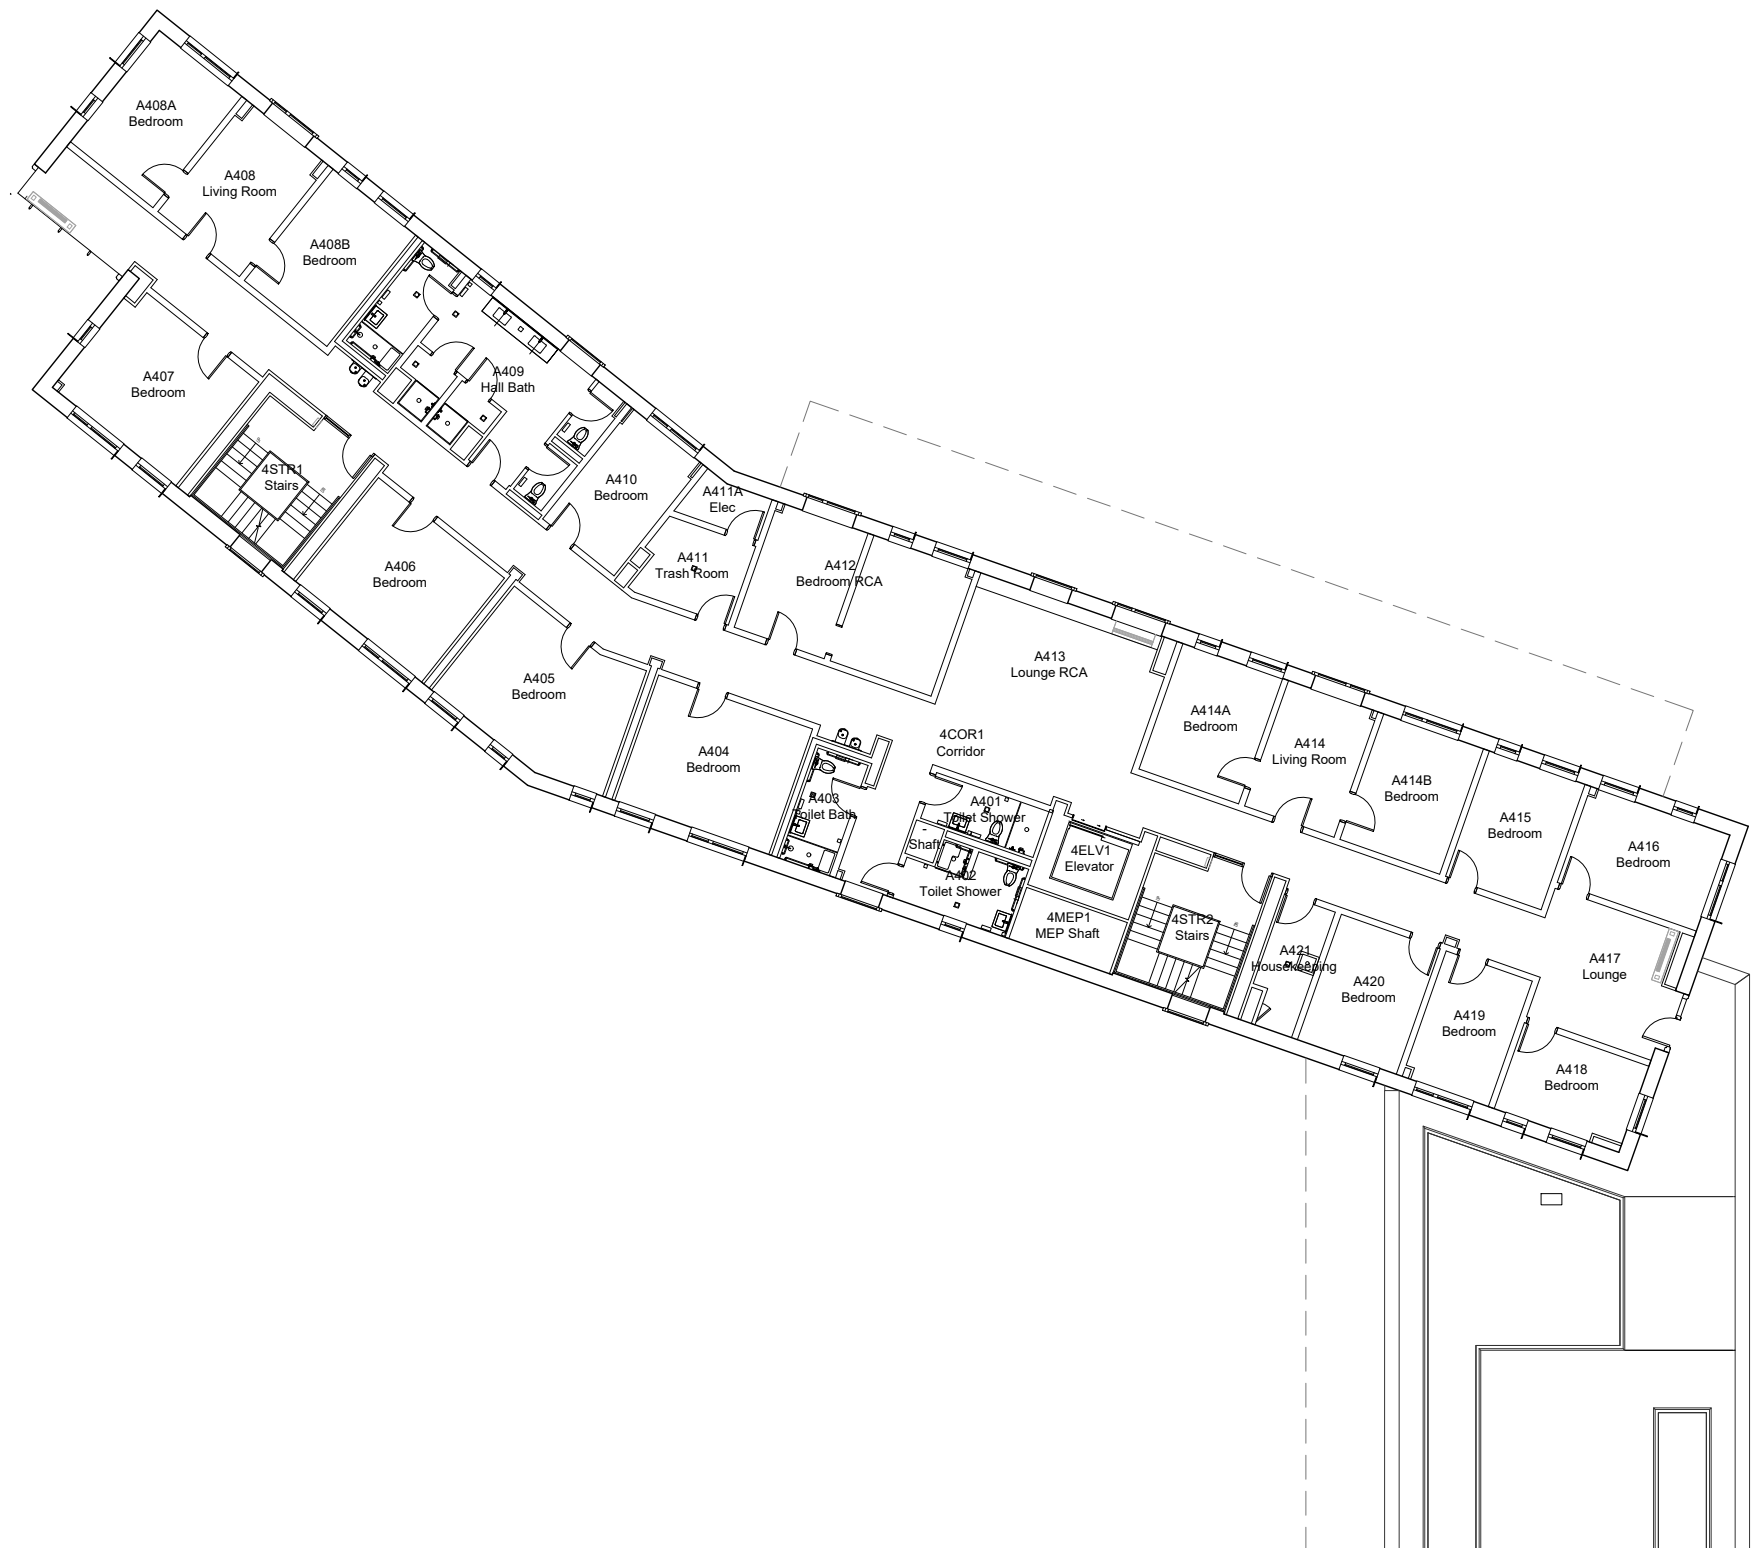

**FOURTH FLOOR PLAN - ADDY HALL**  
NEW COLLEGE WEST, PRINCETON UNIVERSITY, NEW JERSEY

MODIFIED BY: V. BASSILY	MODIFIED DATE: 21-JAN-2022
SCALE: 1" = 20'-0"	PROJECT: CAD22-001
DRAWING No: <b>0909-04</b>	REV: <b>0</b>