



NOTE:  
THIS DRAWING IS FOR REFERENCE PURPOSES ONLY.  
IT IS NOT INTENDED FOR AS-BUILT DOCUMENTATION.  
EMAIL: [spm@princeton.edu](mailto:spm@princeton.edu)

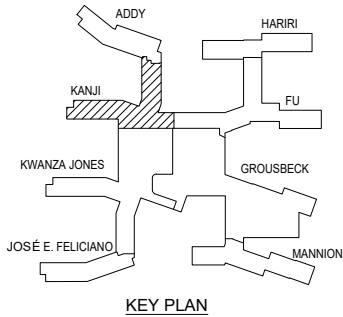

**GROUND FLOOR PLAN - KANJI HALL**  
NEW COLLEGE WEST, PRINCETON UNIVERSITY, NEW JERSEY

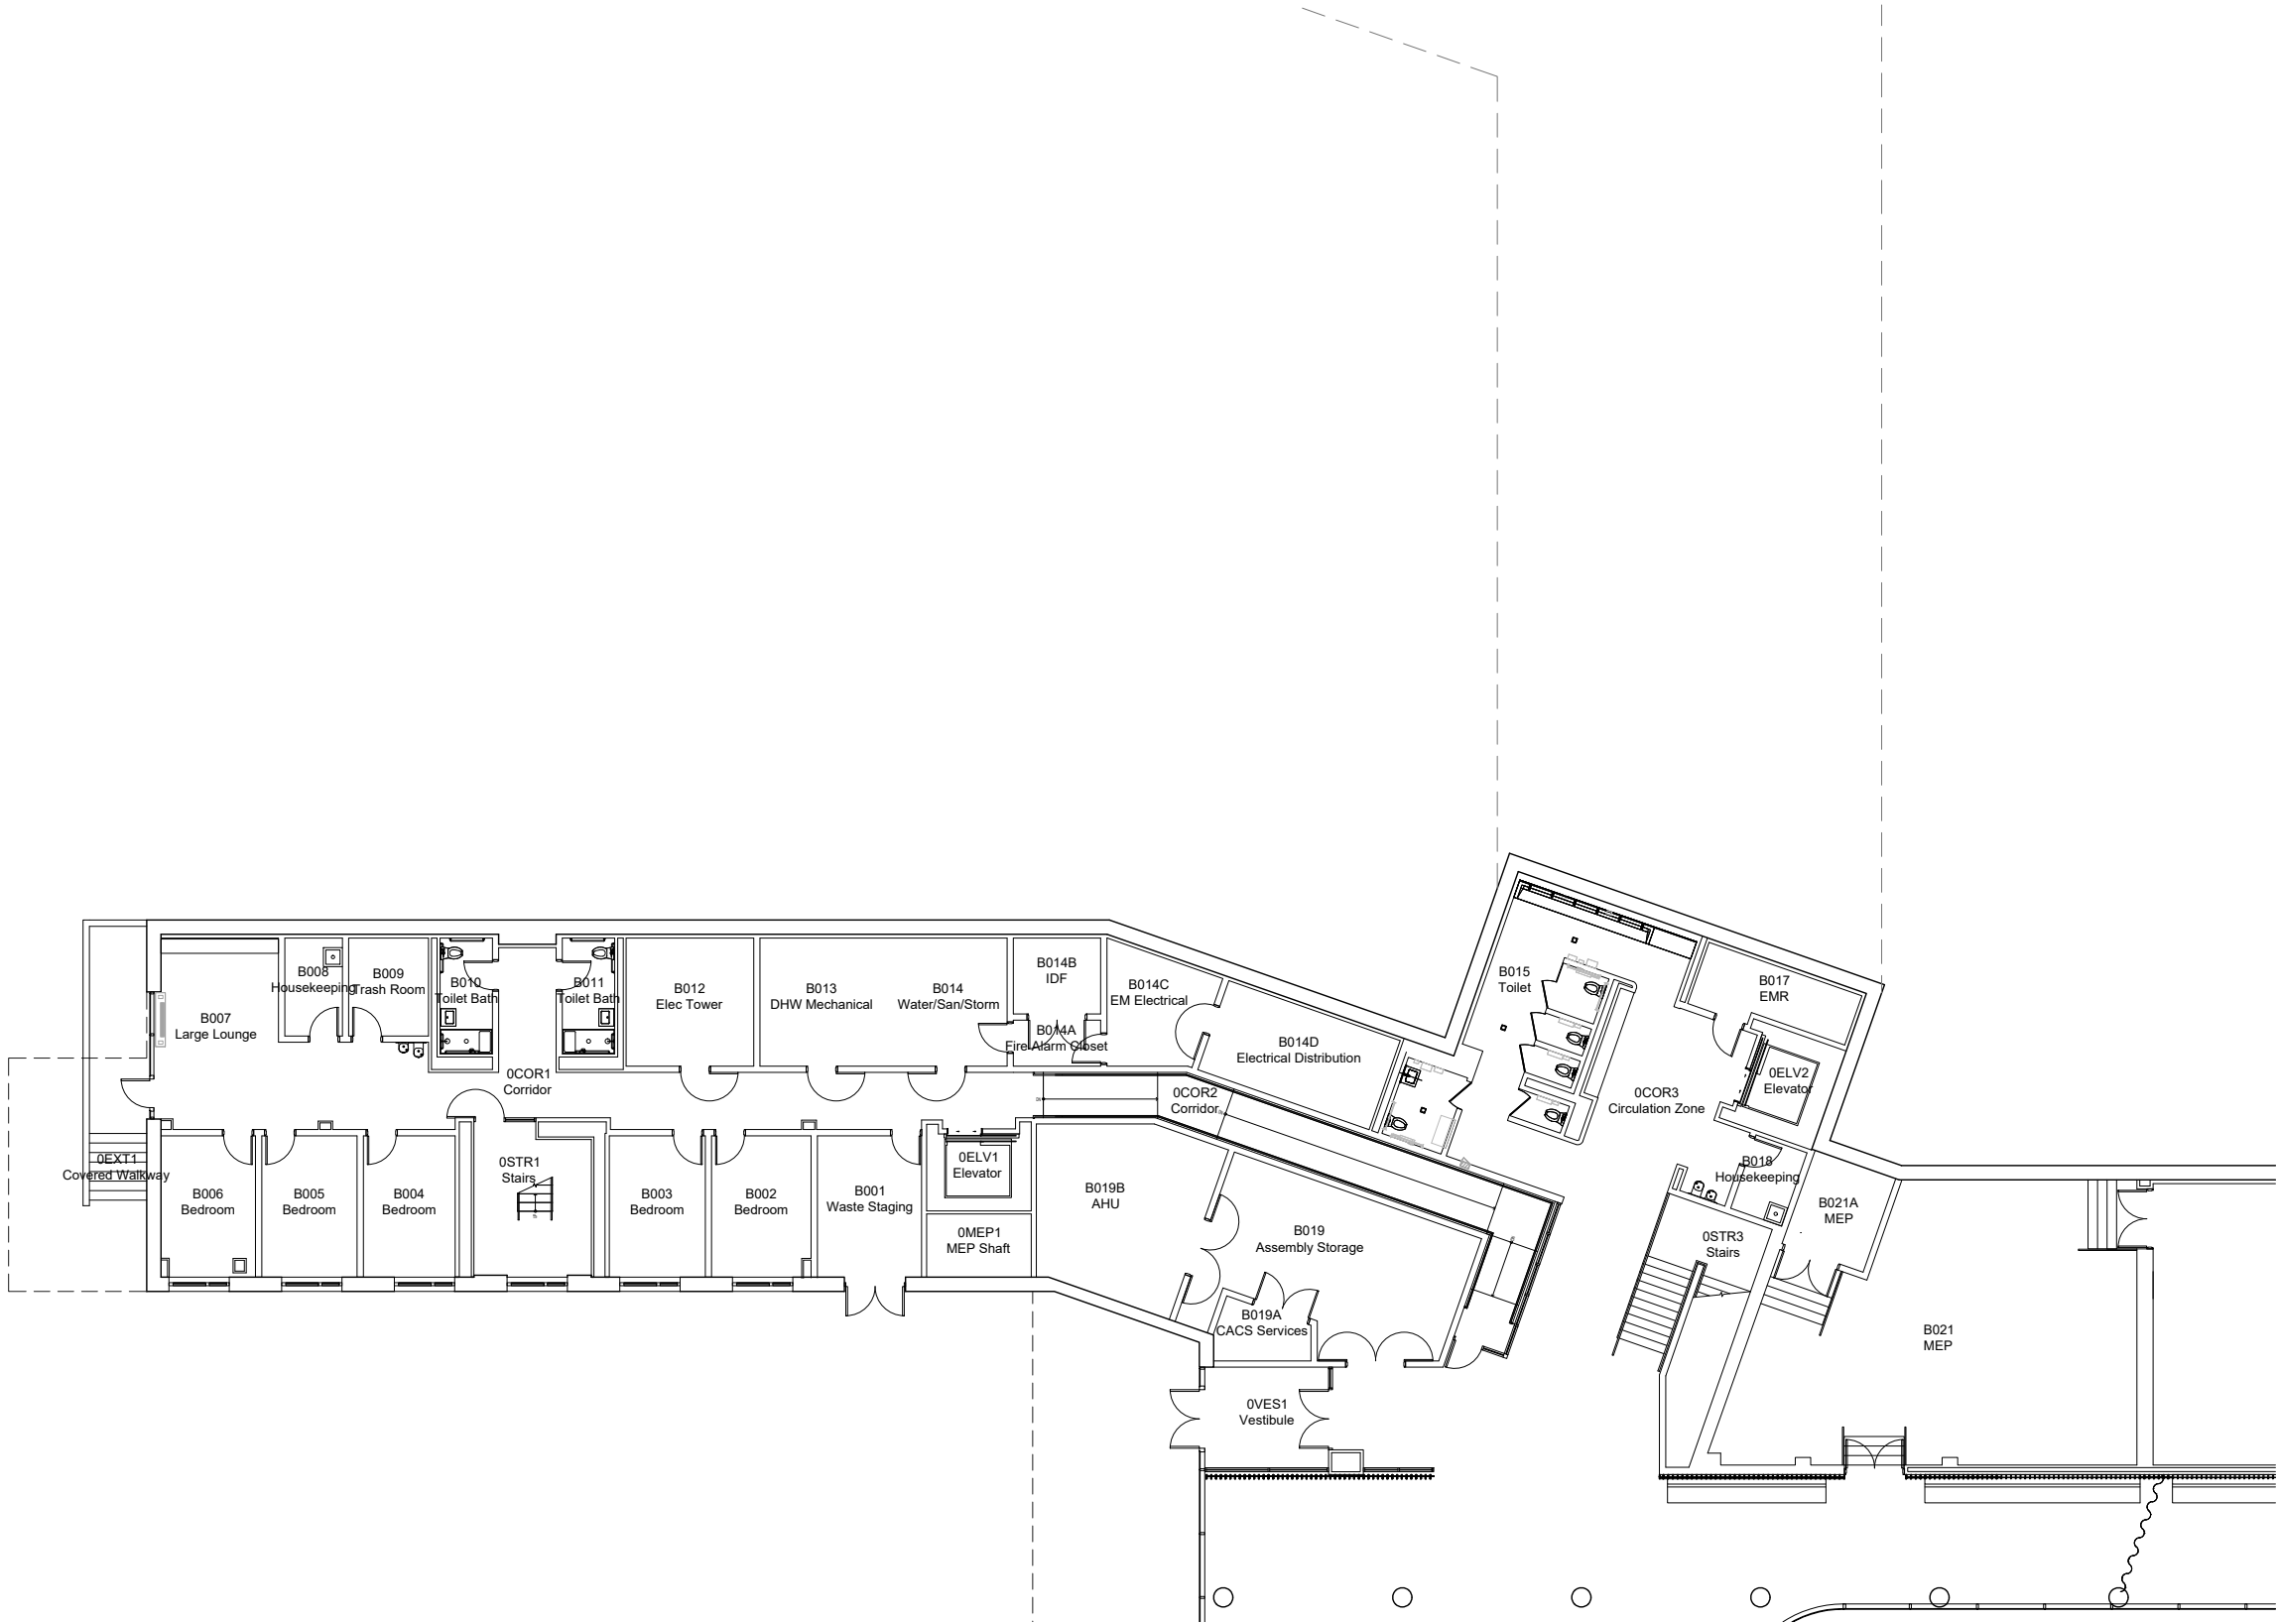

|                                   |                                      |
|-----------------------------------|--------------------------------------|
| MODIFIED BY:<br><b>V. BASSILY</b> | MODIFIED DATE:<br><b>21-JAN-2022</b> |
| SCALE:<br><b>1" = 20'-0"</b>      | PROJECT:<br><b>CAD22-001</b>         |
| DRAWING No:<br><b>0910-00</b>     | REV:<br><b>0</b>                     |