



NOTE:  
THIS DRAWING IS FOR REFERENCE PURPOSES ONLY.  
IT IS NOT INTENDED FOR AS-BUILT DOCUMENTATION.  
EMAIL: [spm@princeton.edu](mailto:spm@princeton.edu)

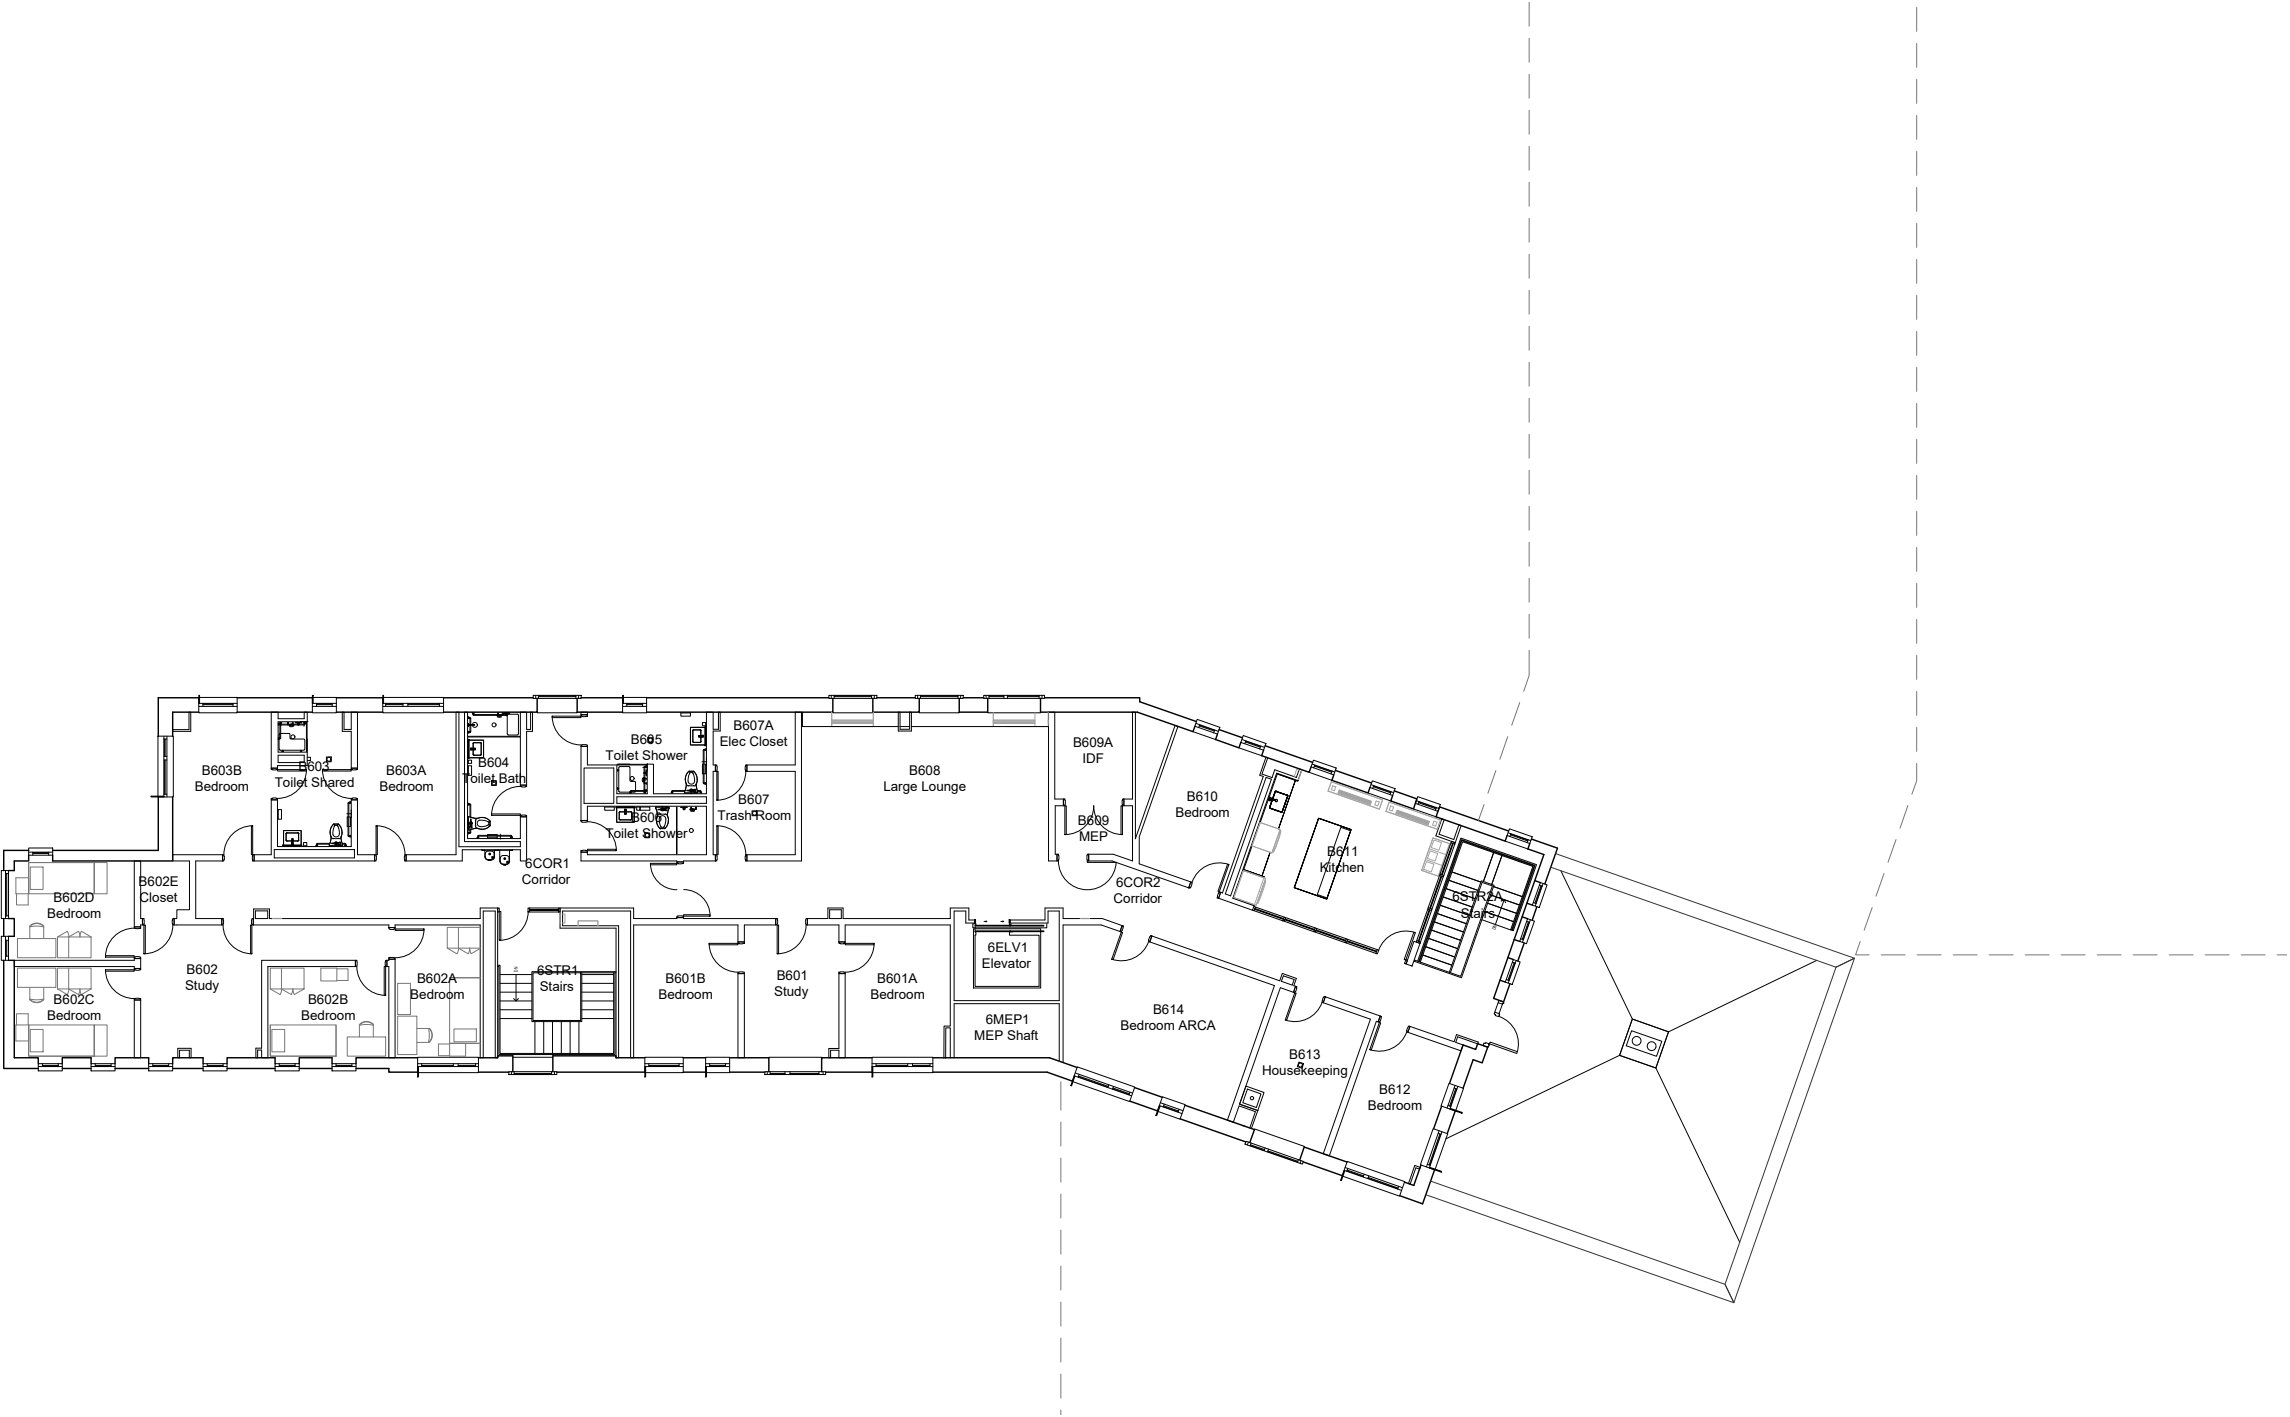

**SIXTH FLOOR PLAN - KANJI HALL**  
NEW COLLEGE WEST, PRINCETON UNIVERSITY, NEW JERSEY

			
MODIFIED BY: V. BASSILY		MODIFIED DATE: 21-JAN-2022	
SCALE: 1" = 20'-0"		PROJECT: CAD22-001	
DRAWING No: <b>0910-06</b>			REV: <b>0</b>