
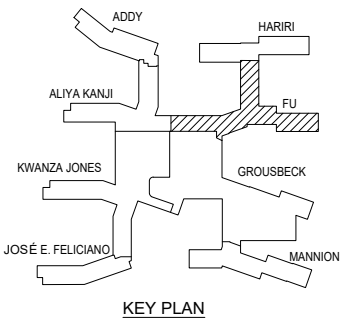



NOTE:  
THIS DRAWING IS FOR REFERENCE PURPOSES ONLY.  
IT IS NOT INTENDED FOR AS-BUILT DOCUMENTATION.  
EMAIL: [spmis@princeton.edu](mailto:spmis@princeton.edu)

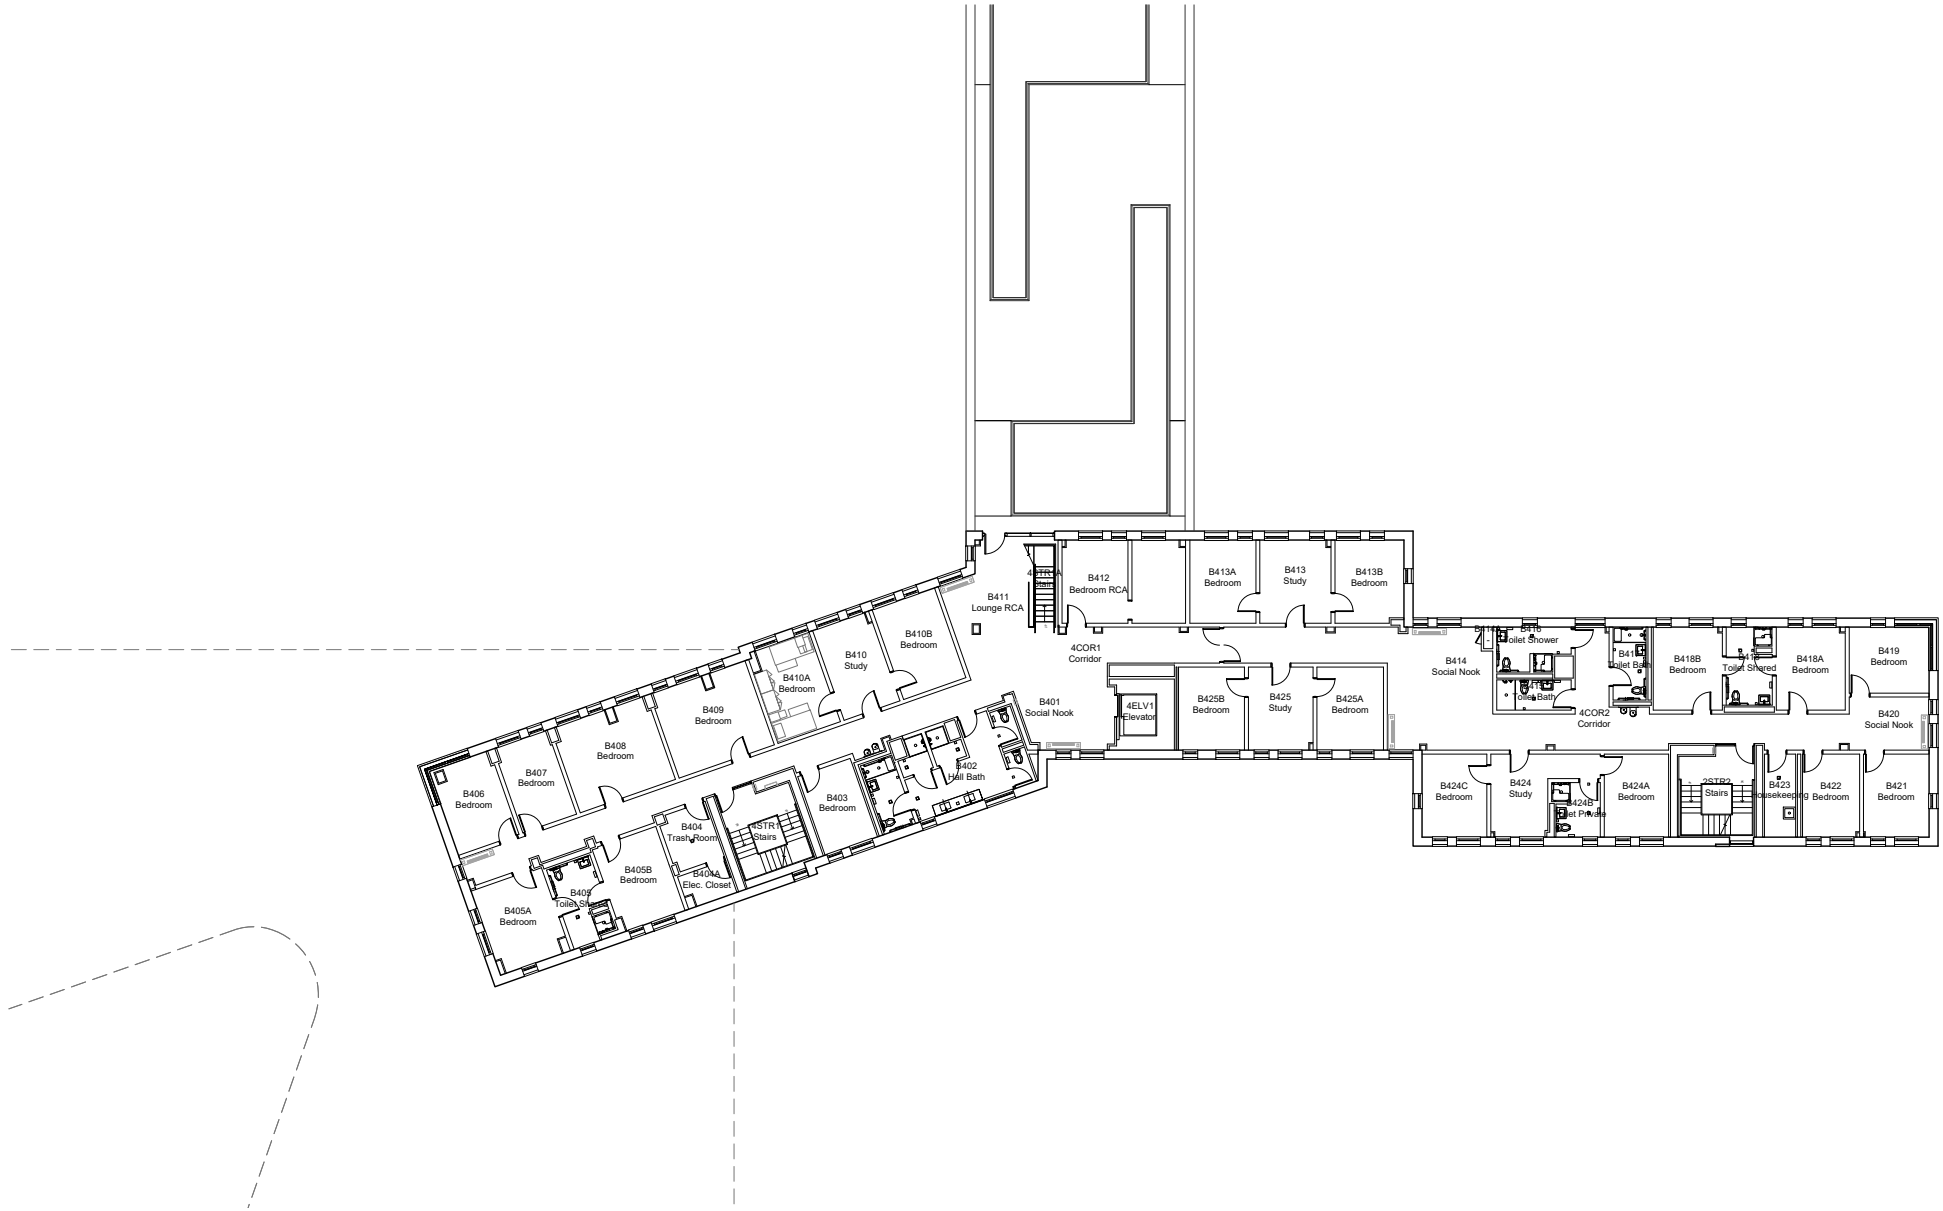

 **FOURTH FLOOR PLAN - FU HALL**  
YEH COLLEGE, PRINCETON UNIVERSITY, NEW JERSEY

	
MODIFIED BY: V. BASSILY	MODIFIED DATE: 21-JAN-2022
SCALE: 1/32" = 1'-0"	PROJECT: CAD22-001
DRAWING No: <b>0914-04</b>	REV: <b>0</b>