
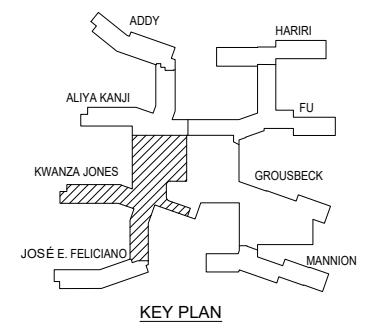


NOTE:

THIS DRAWING IS FOR REFERENCE PURPOSES ONLY.

IT IS NOT INTENDED FOR AS-BUILT DOCUMENTATION.

EMAIL: [spmis@princeton.edu](mailto:spmis@princeton.edu)

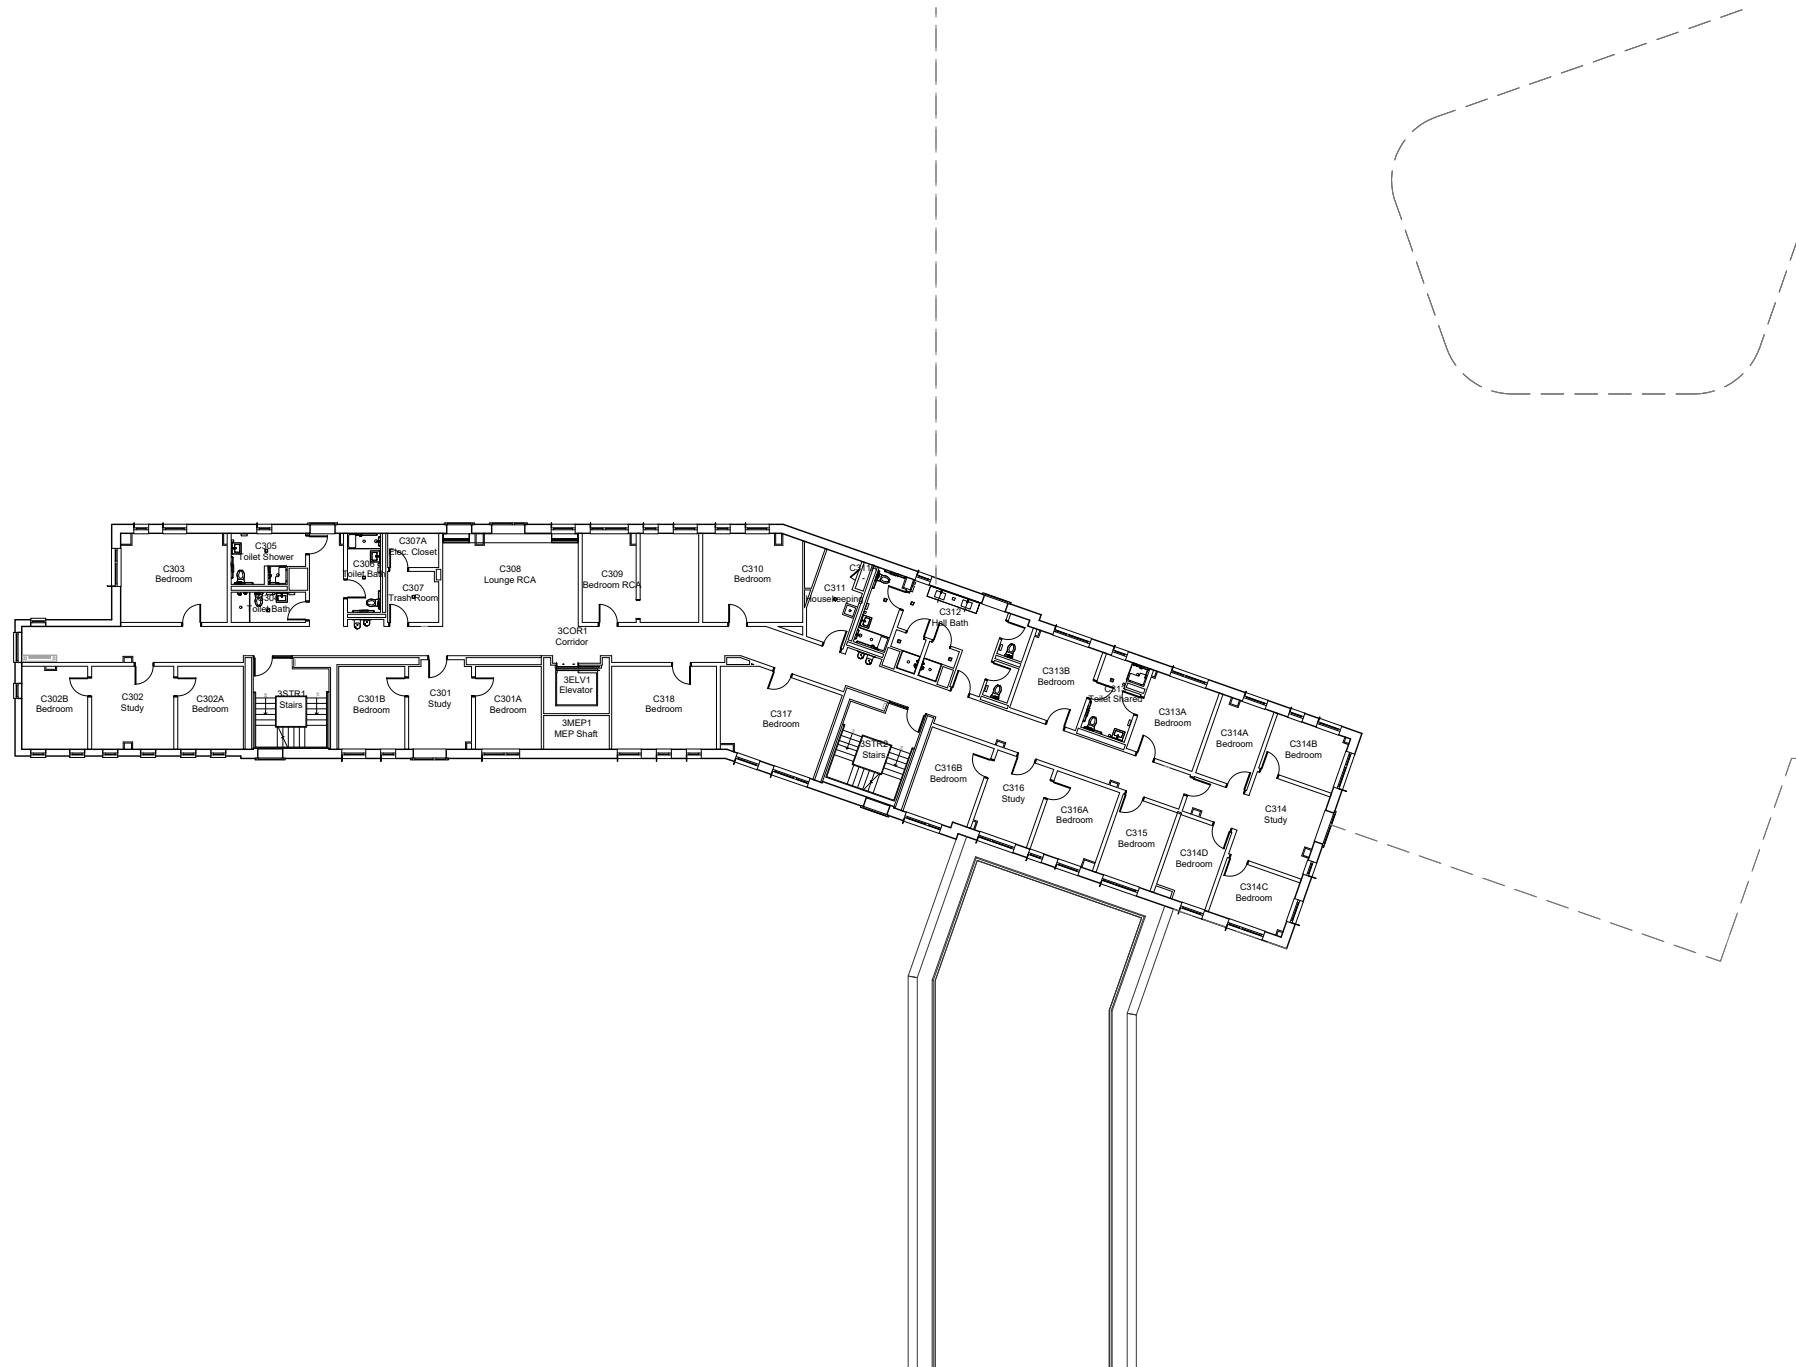

## KEY PLAN



MODIFIED BY: <b>V. BASSILY</b>		MODIFIED DATE: <b>21-JAN-2022</b>	
SCALE: <b>1/32" = 1'-0"</b>		PROJECT: <b>CAD22-001</b>	
DRAWING No: <b>0911-03</b>		REV: <b>0</b>	



### THIRD FLOOR PLAN - KWANZA JONES HALL

NEW COLLEGE WEST, PRINCETON UNIVERSITY, NEW JERSEY