



**NOTE:**  
THIS DRAWING IS FOR REFERENCE PURPOSES ONLY.  
IT IS NOT INTENDED FOR AS-BUILT DOCUMENTATION.  
EMAIL: [spmis@princeton.edu](mailto:spmis@princeton.edu)

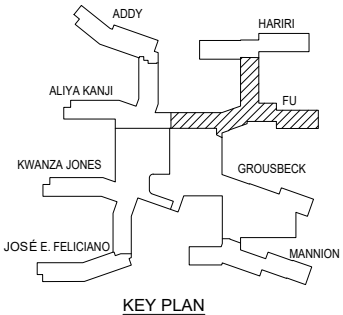

## SECOND FLOOR PLAN - FU HALL

YEH COLLEGE, PRINCETON UNIVERSITY, NEW JERSEY

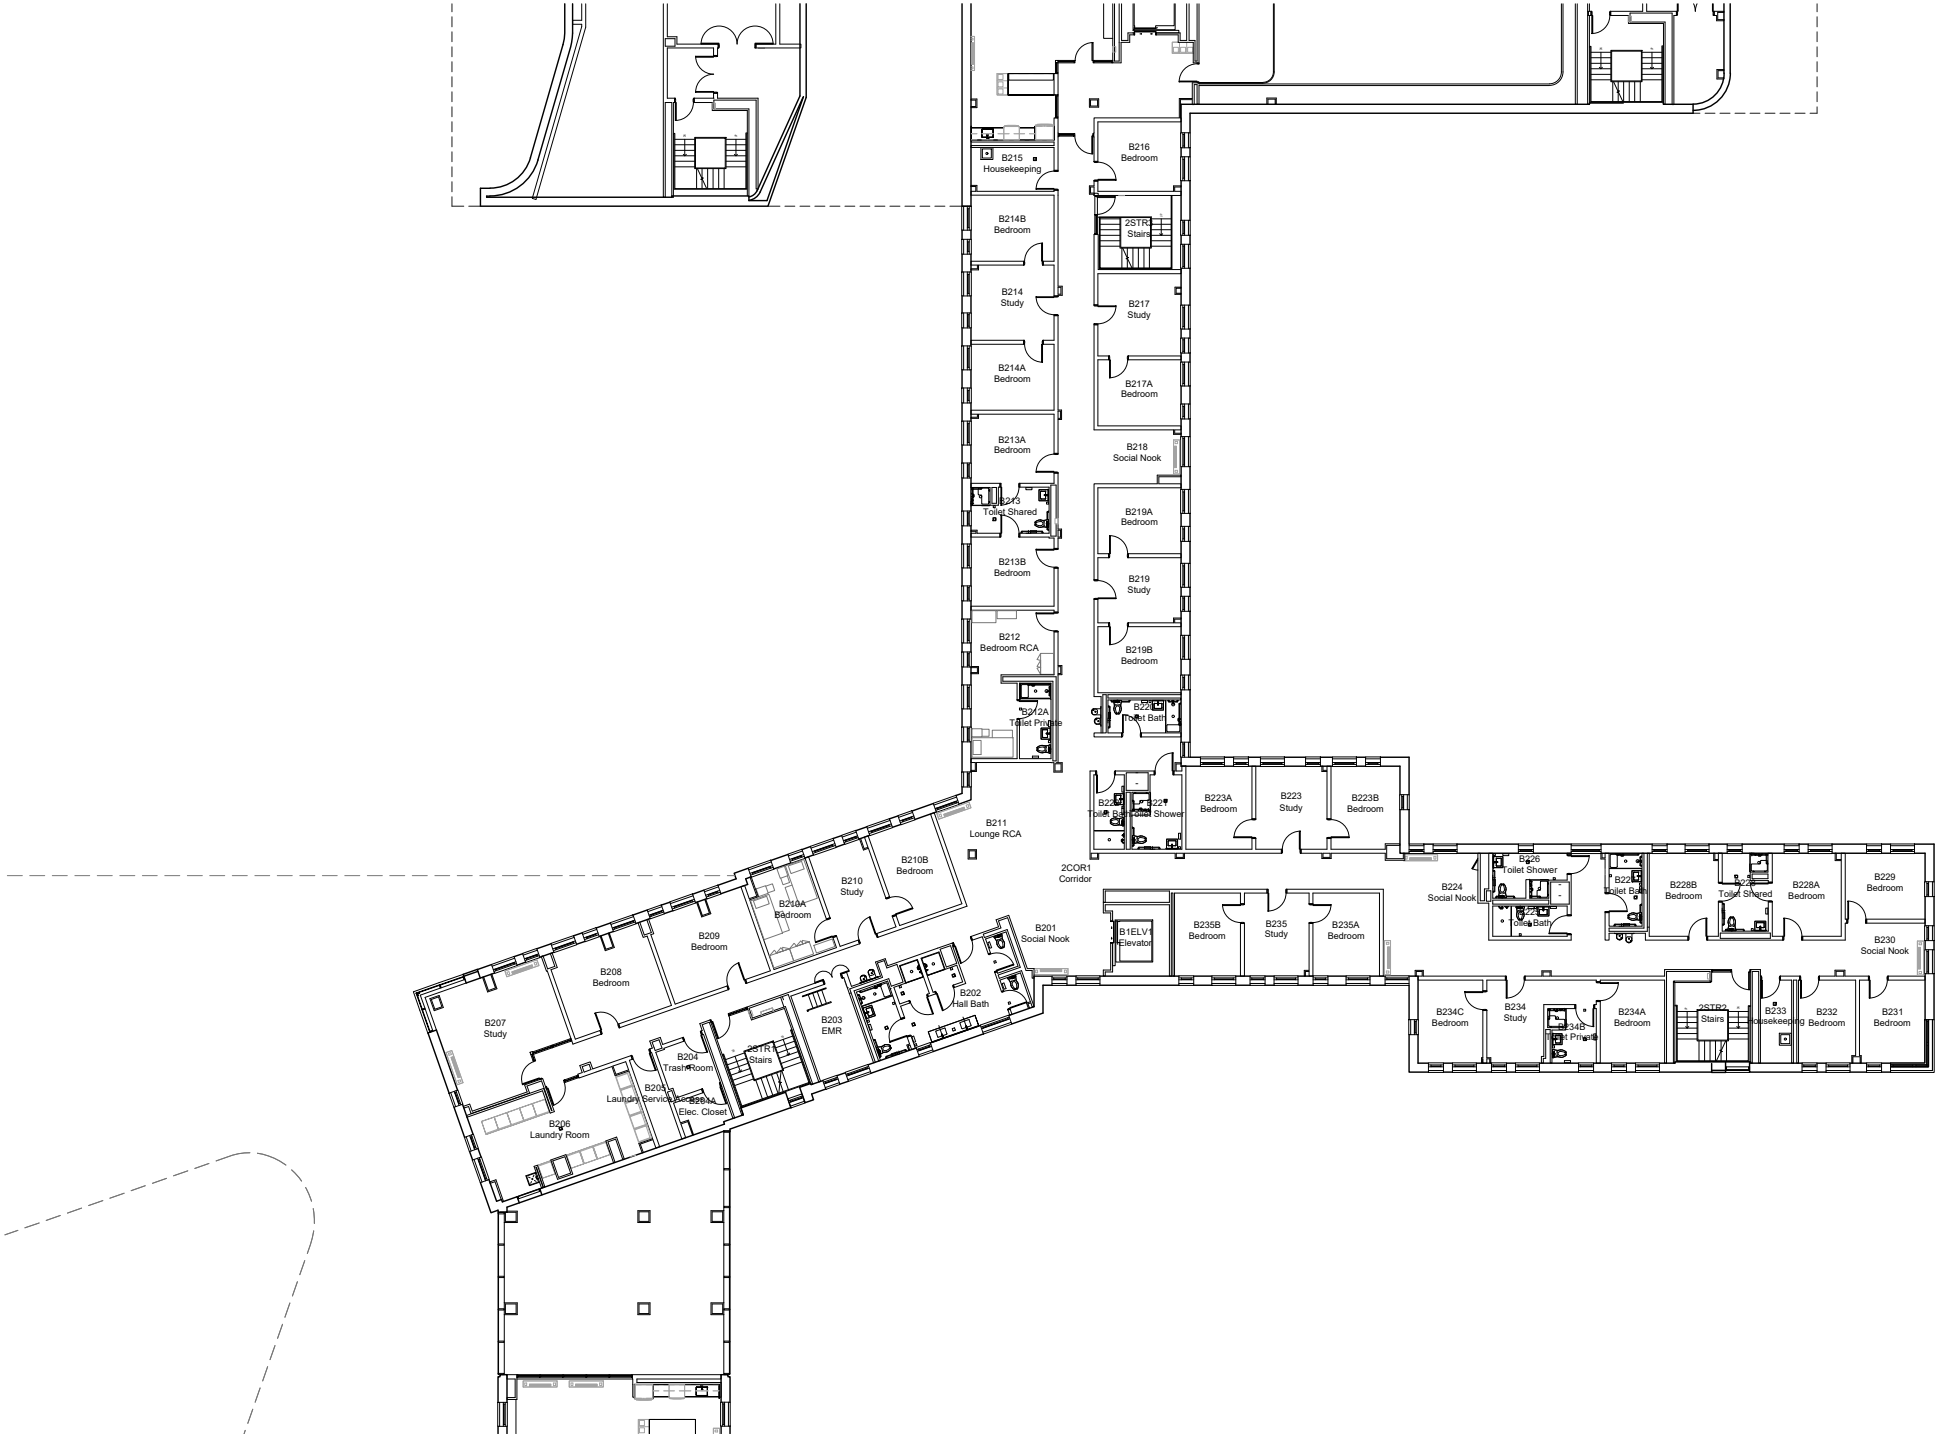

MODIFIED BY:  
V. BASSILY

MODIFIED DATE:  
21-JAN-2022

SCALE:  
 $1/32'' = 1'-0''$

PROJECT:  
CAD22-001

DRAWING No

EV:

**0914-02**

0