



**NOTE:**  
THIS DRAWING IS FOR REFERENCE PURPOSES ONLY.  
IT IS NOT INTENDED FOR AS-BUILT DOCUMENTATION.  
EMAIL: [spmis@princeton.edu](mailto:spmis@princeton.edu)

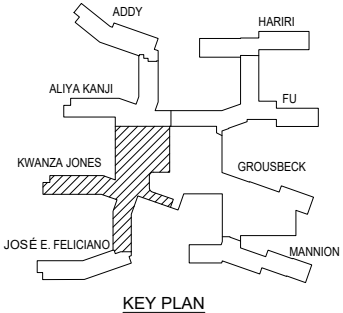

MODIFIED BY: <b>V. BASSILY</b>	MODIFIED DATE: <b>21-JAN-2022</b>
SCALE: <b>1/32" = 1'-0"</b>	PROJECT: <b>CAD22-001</b>
DRAWING No: <b>0911-05</b>	
REV: <b>0</b>	

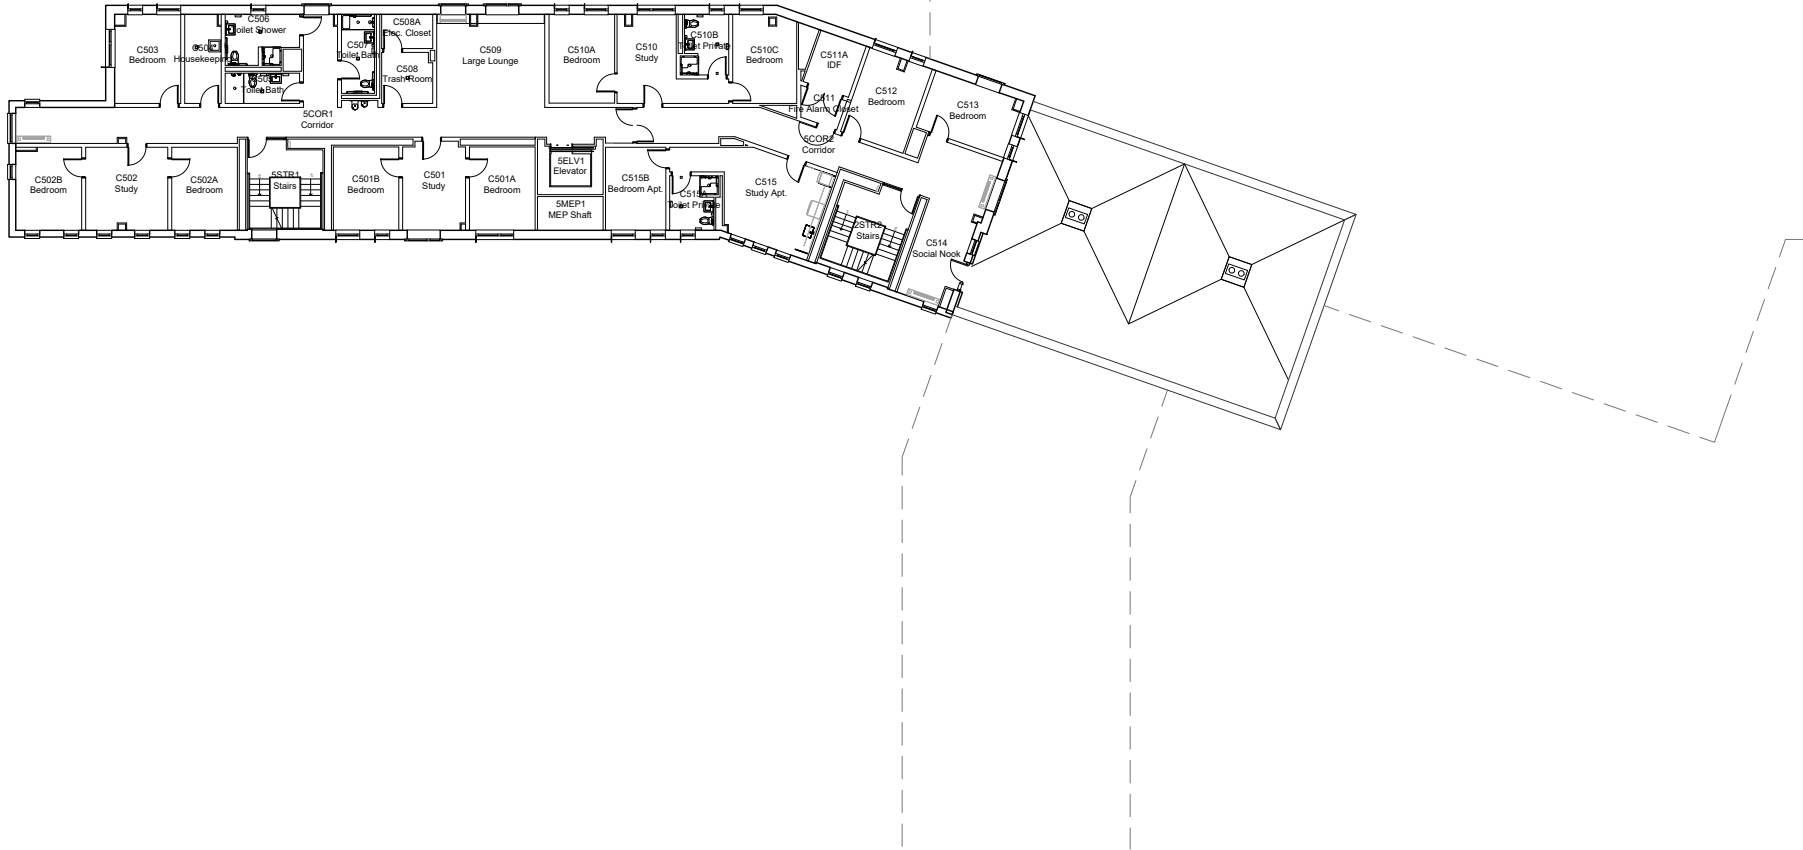

FIFTH FLOOR PLAN - KWANZA JONES HALL  
NEW COLLEGE WEST, PRINCETON UNIVERSITY, NEW JERSEY