



NOTE:
THIS DRAWING IS FOR REFERENCE PURPOSES ONLY.
IT IS NOT INTENDED FOR AS-BUILT DOCUMENTATION.
EMAIL: spmis@princeton.edu

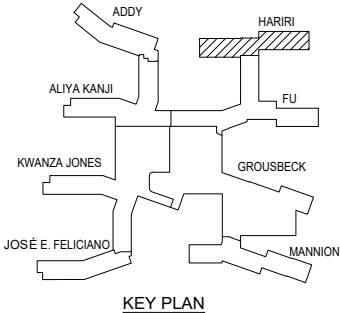

MODIFIED BY: V. BASSILY	MODIFIED DATE: 21-JAN-2022
SCALE: 1" = 20'-0"	PROJECT: CAD22-001
DRAWING No: 0913-03	REV: 0

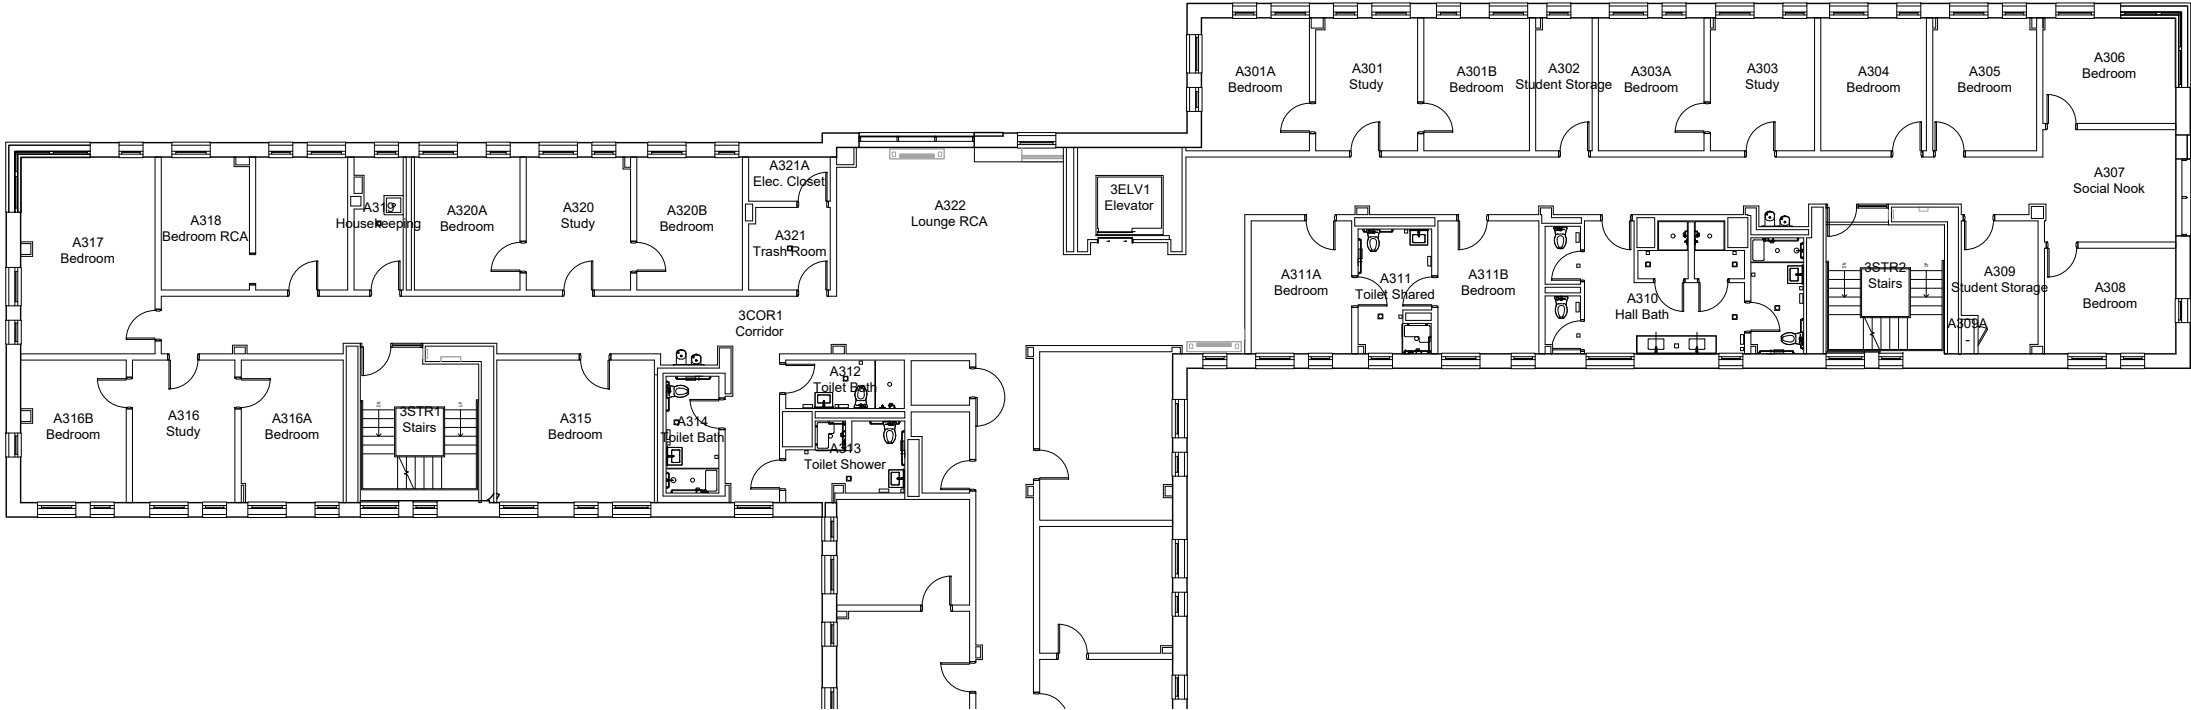

THIRD FLOOR PLAN - HARIRI HALL
YEH COLLEGE, PRINCETON UNIVERSITY, NEW JERSEY